Name of Work: **Improvements to RCC Road and Drain and Slabs at Sampigehalli surrounding in Ward No.05**

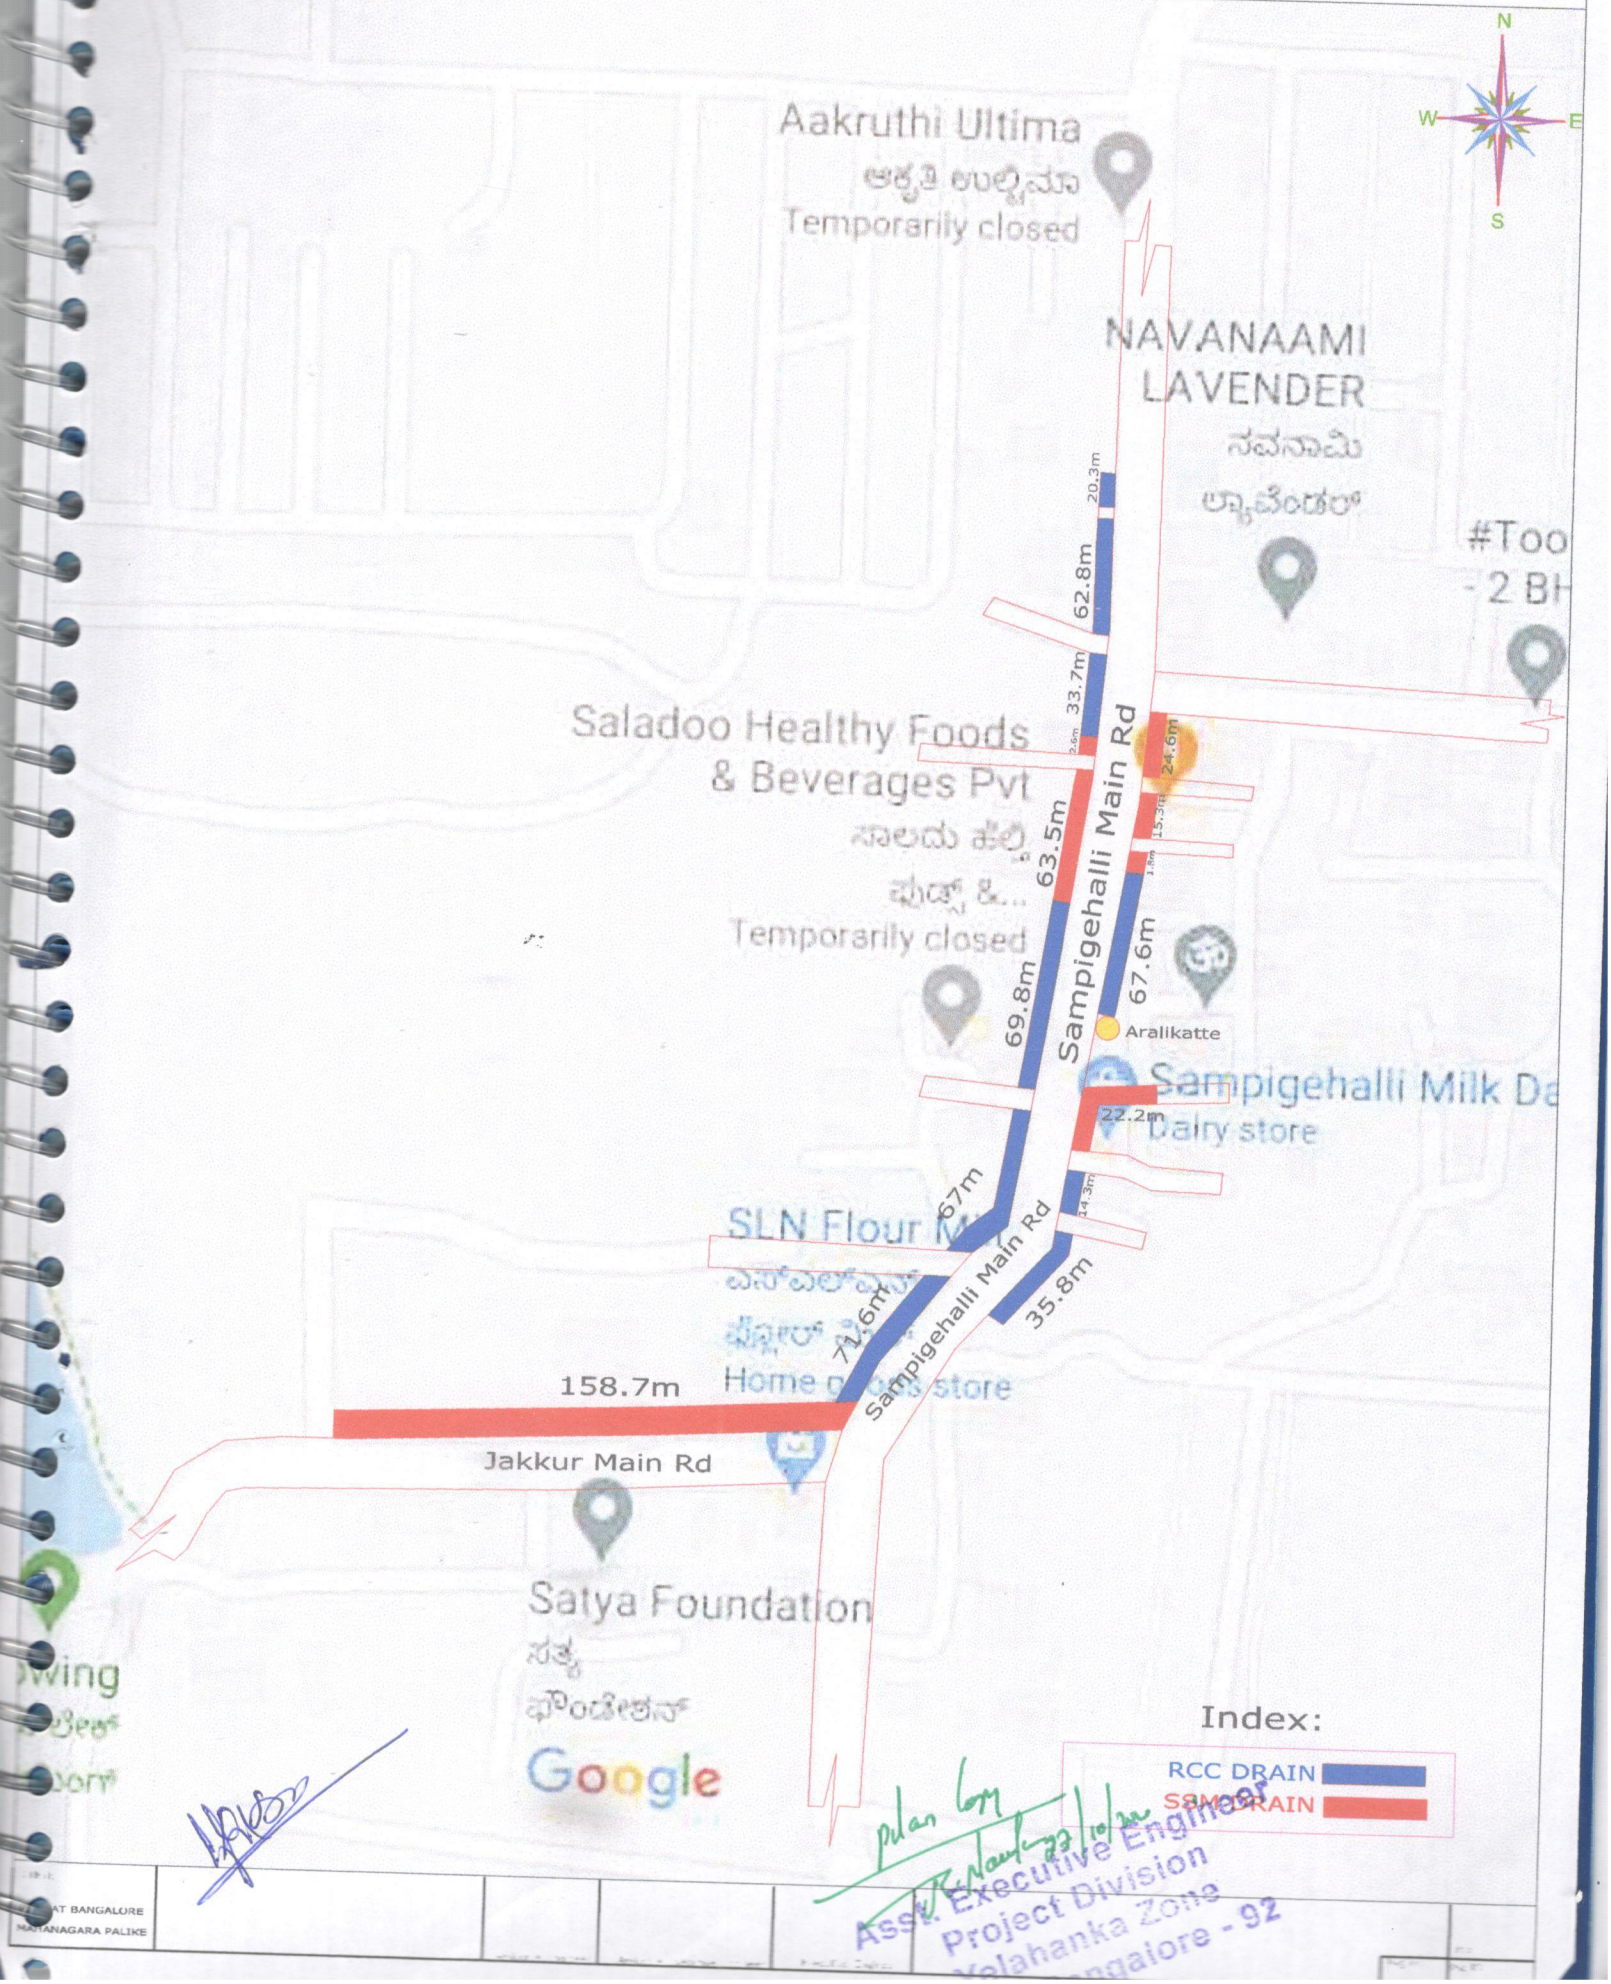

plan by

Asst. Executive Engineer
Project Division
Yelahanka Zone
Bangalore - 92

GREATER BANGALORE
MAHANAGARA PALIKE